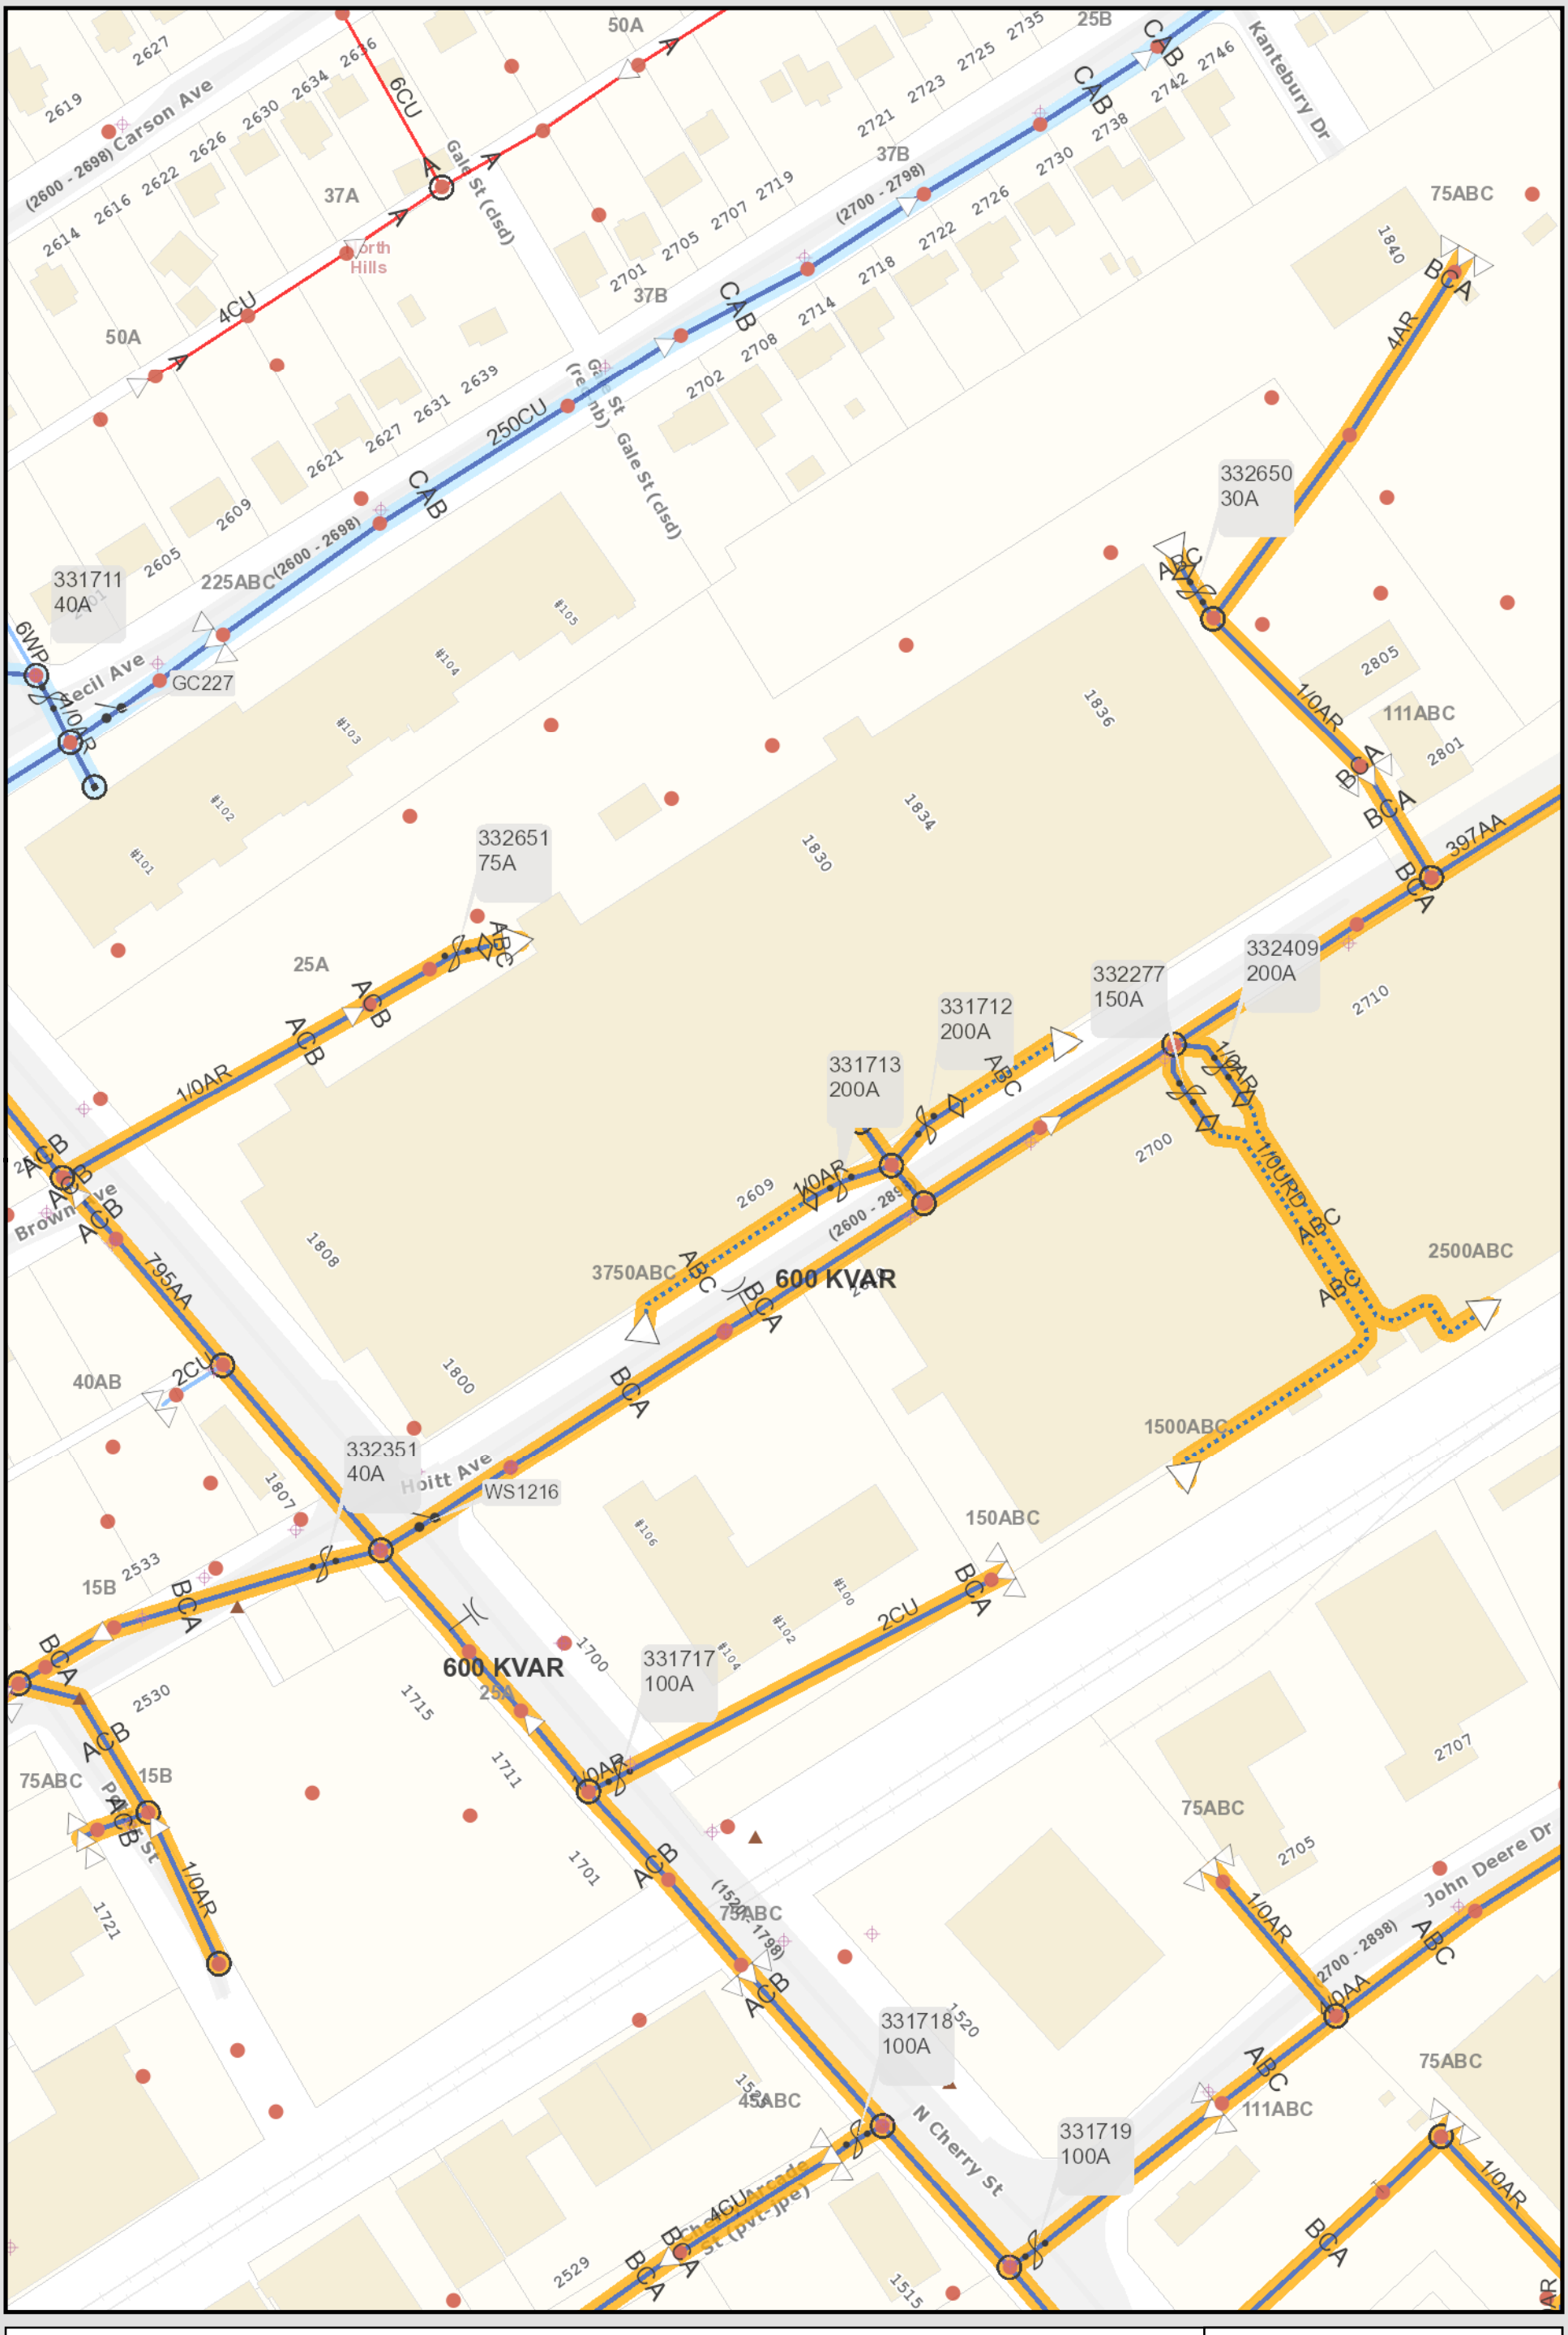

1808 Cherry St, 2801 Hoitt Ave

Electric

Knoxville Utilities Board

Printed: 1/22/2018 at 12:55:56 PM

0 65 130 260

ft

KUB makes no representation or warranty as to the accuracy of his map and its information nor to its fitness for use. Any user of this map product accepts the same AS IS ,WITH ALL FAULTS, and assumes all responsibility for the use thereof, and futher covenants and agrees to hold KUB harmless from any and all damage, loss, or liability arising from any use of this map product. All rights reserved.

Created By: Sherry Hipsher